All rights reserved. Reuse of these documents without the expressed written permission of Carmina Wood Morris DPC is prohibited. WARNING: It is violation of article 145 sections 7209N and 7301 of the New York State education law for any person, unless acting under the direction of a registered architect, licensed engineer or land surveyor to alter this drawing. If altered such R.A., P.E. or L.L.S. shall affix his or her seal, signature, the date, the notation "altered by" and a specific description of the alteration.

© Carmina Wood Morris DPC

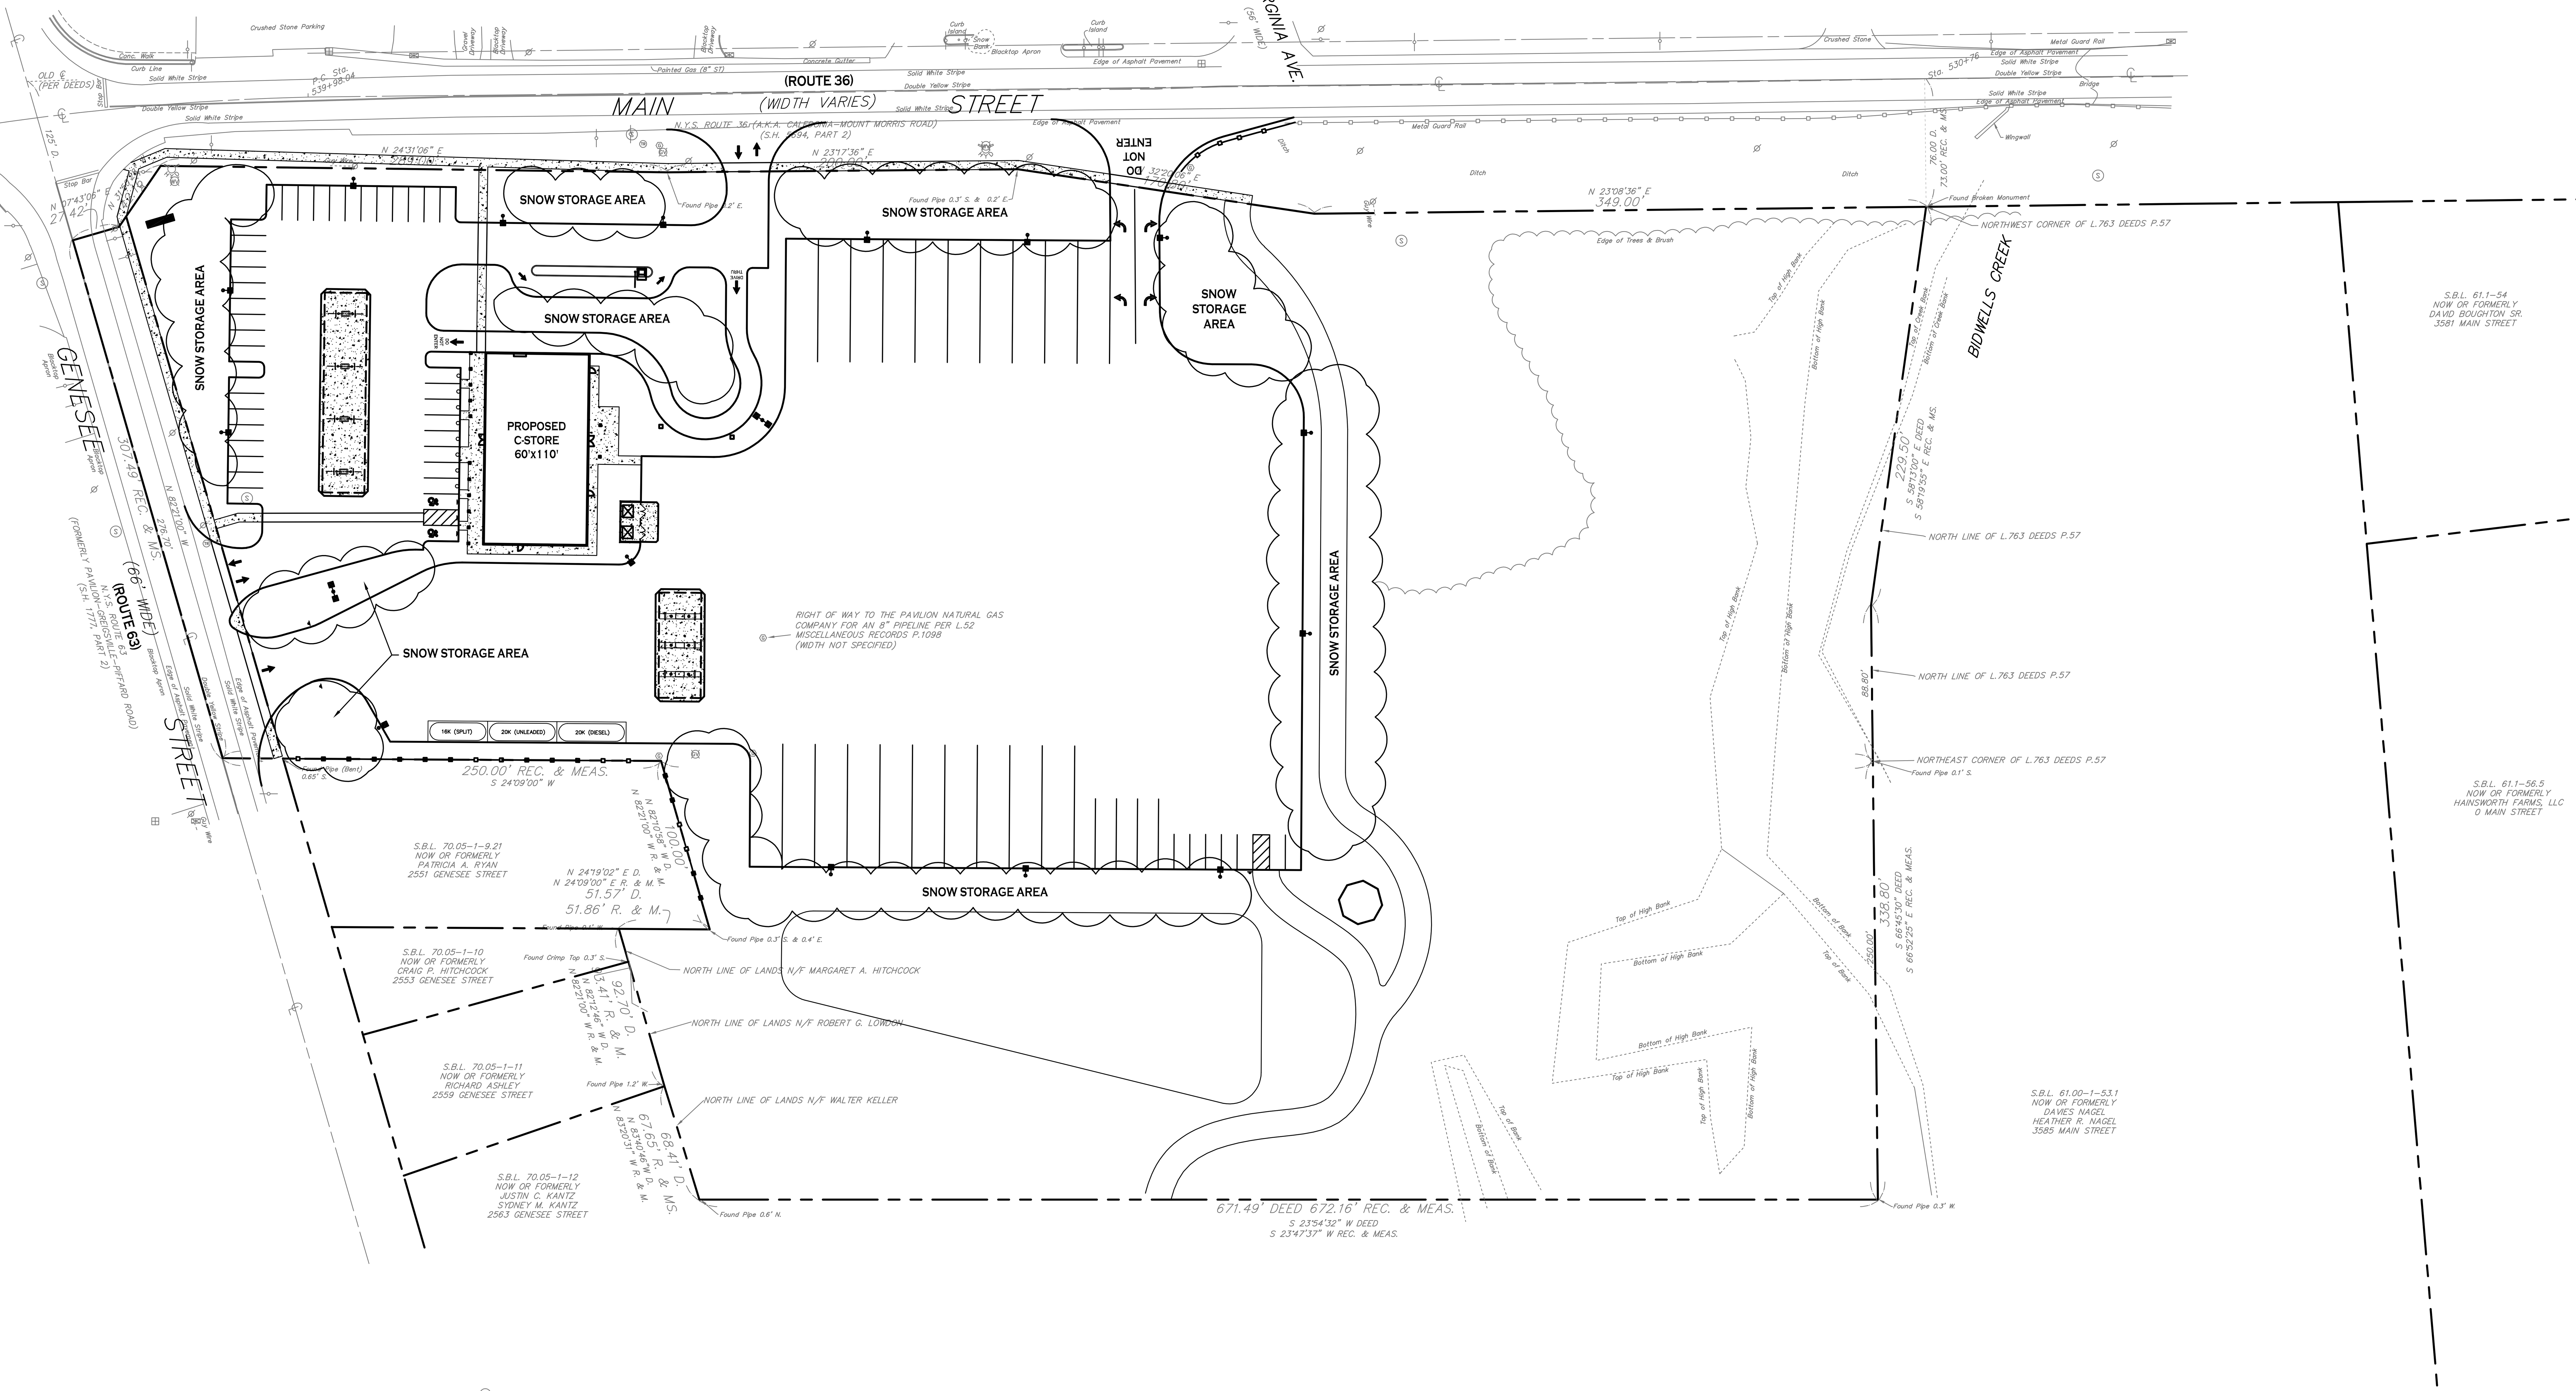

SITE PLAN

SCALE: 1"=50'

NOTE: BOUNDARY AND TOPOGRAPHIC INFORMATION PROVIDED BY OTHERS, CARMINA WOOD MORRIS, D.P.C. ASSUMES NO RESPONSIBILITY FOR ITS ACCURACY.

50' 50 0 50 100Ft.

Carmina Wood Morris DPC
487 Main Street Suite 500
Buffalo, New York 14203
P 716.842.3165
F 716.842.0263

REVISIONS:

No.	Description	Date
1	Drawing added per Town comments	4/28/22

PROJECT NAME:

New Construction

York Travel Center

Route 63 & Route 36
York, New York

Date: 5/12/21
Drawn by: P. Sheedy
Scale: As Noted

DRAWING NAME:

Snow Storage Plan

DRAWING NO.

SS-100

Project no.: 20.213